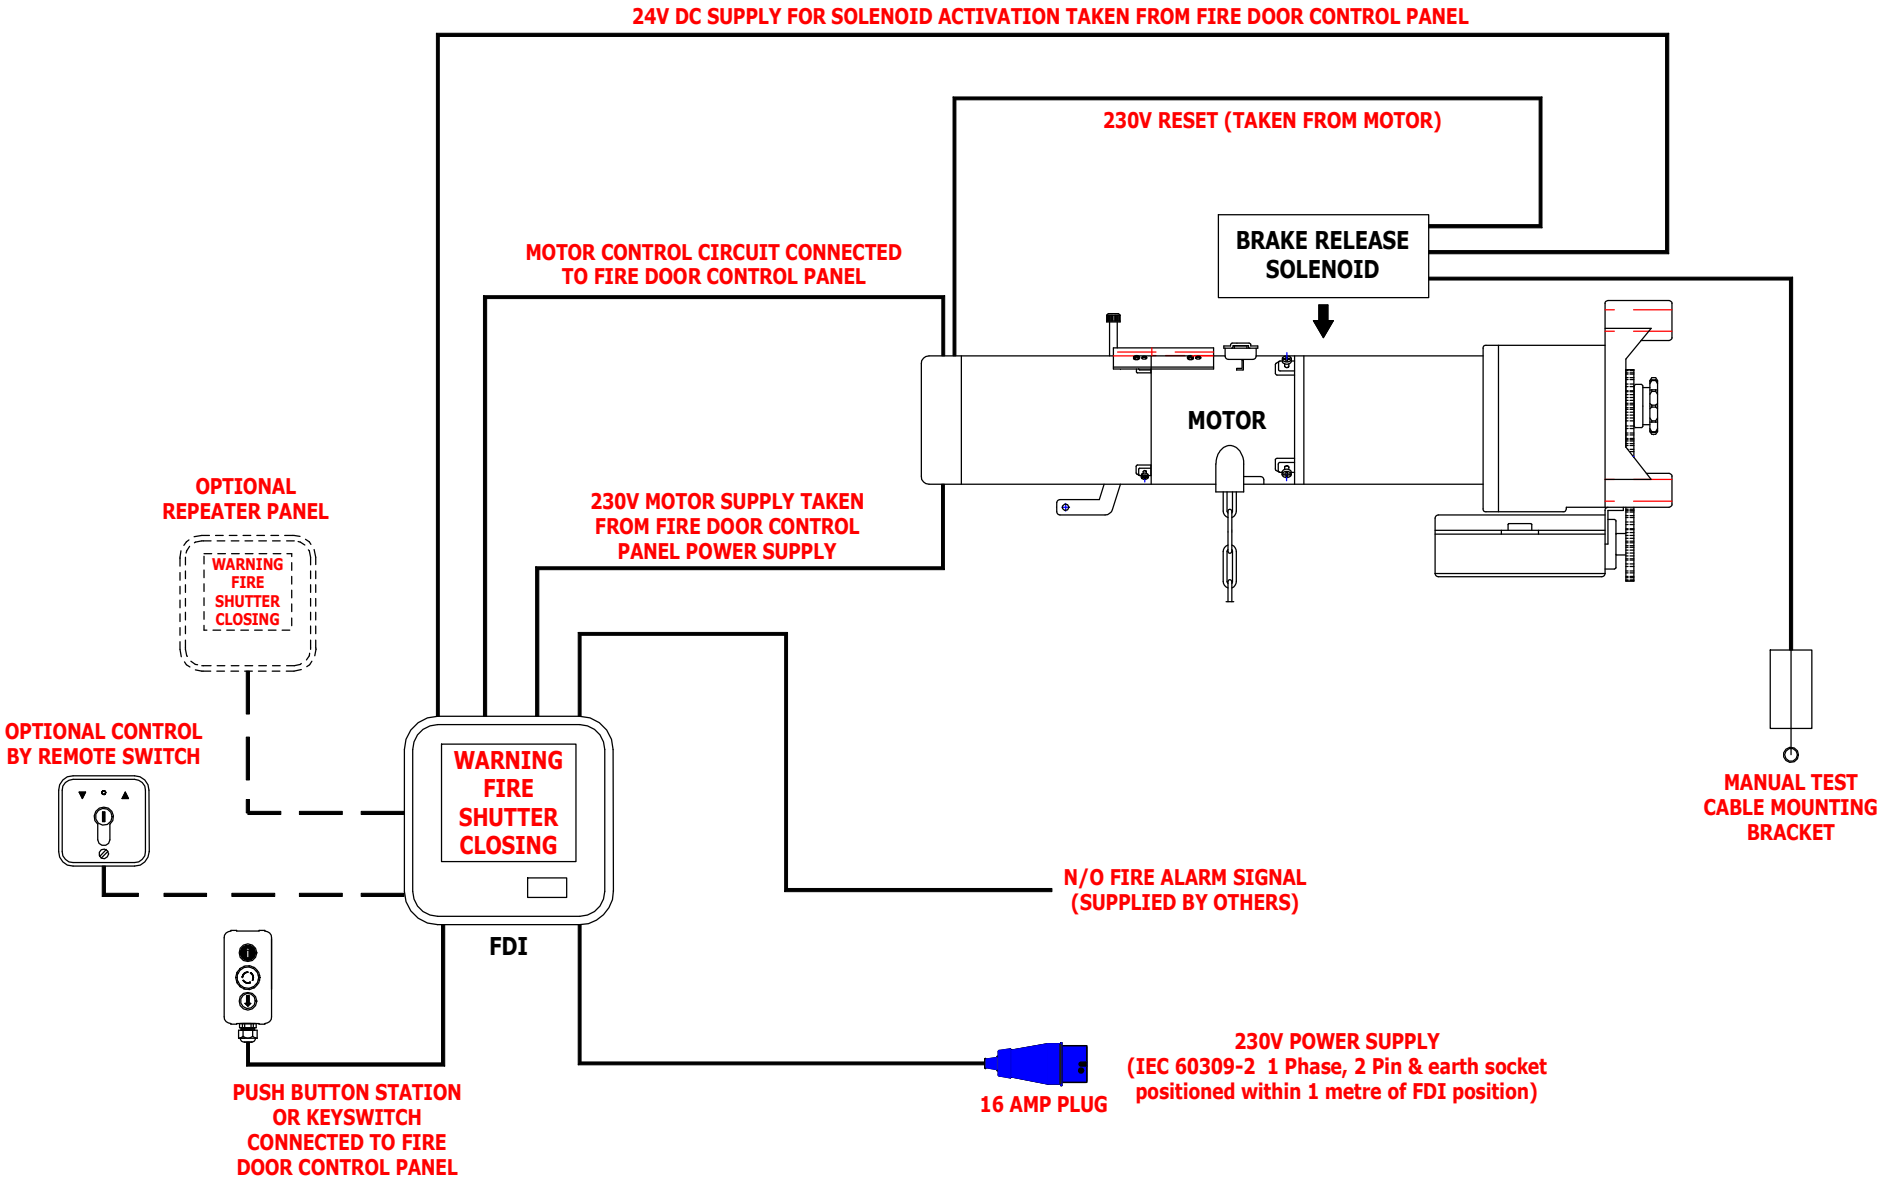

ADVANCED DOORS LTD.

Park Mill Way
Clayton West Ind. Est.
Clayton West
Huddersfield
West Yorkshire
HD8 9XJ

Tele (01484) 861112
Fax (01484) 861056
email:info@advanceddoors.co.uk
internet: www.advanceddoors.co.uk

CLIENT:-	NOTES:-	FCP03 FIRE DOOR INTERFACE PANEL (FDI)	REVISIONS	DRAWING NUMBER / REV
SITE:-		INCLUSIONS:-		SCALE:- N.T.S.
				DATE:-
				DRAWN:-
				CHECKED:-