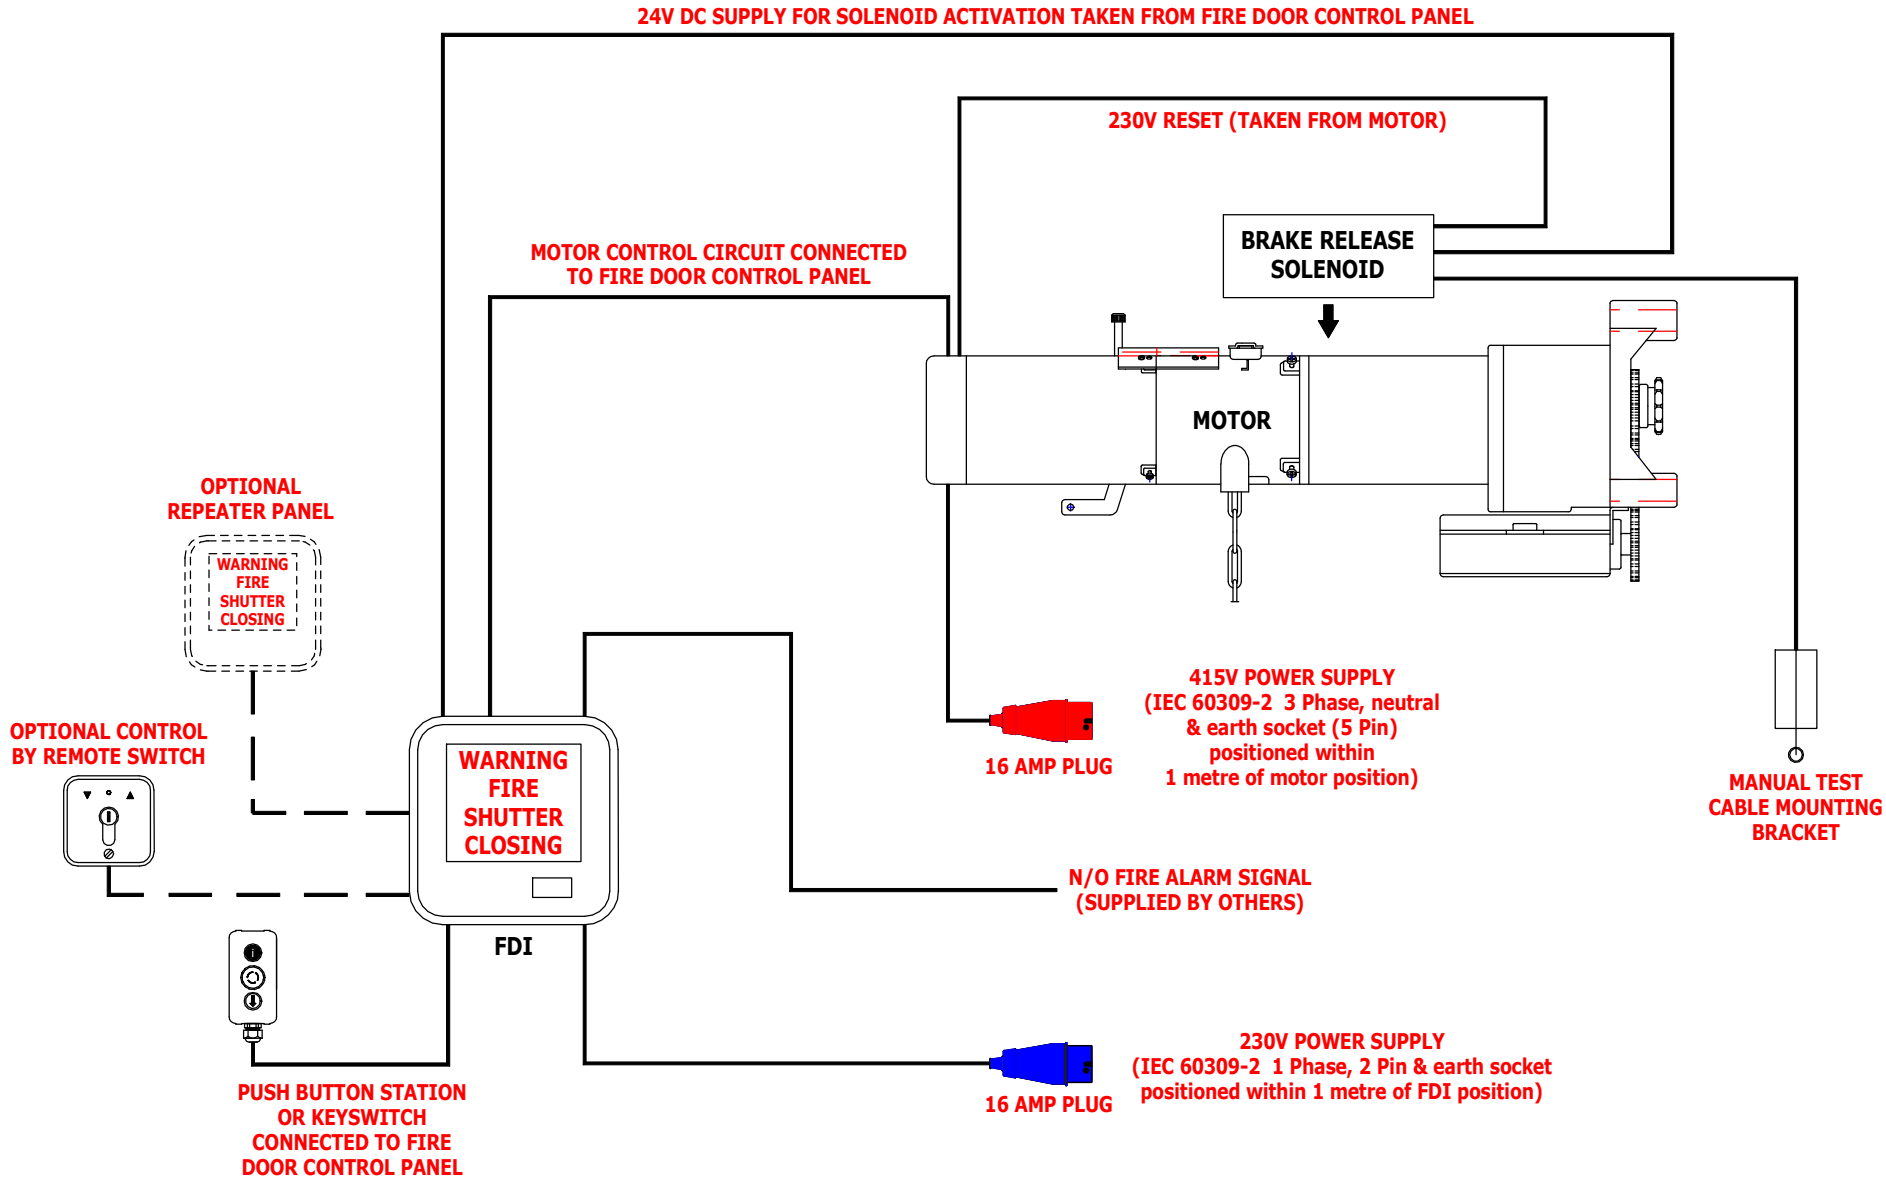

ADVANCED DOORS LTD.

Park Mill Way
Clayton West Ind. Est.
Clayton West
Huddersfield
West Yorkshire
HD8 9XJ

Tele (01484) 861112
Fax (01484) 861056
email:info@advanceddoors.co.uk
internet: www.advanceddoors.co.uk

CLIENT:-

SITE:-

NOTES:-

FCP03 FIRE DOOR INTERFACE PANEL (FDI)

INCLUSIONS:-

REVISIONS	DRAWING NUMBER	REV
	SCALE:- N.T.S.	
	DATE:-	
	DRAWN:-	
	CHECKED:-	